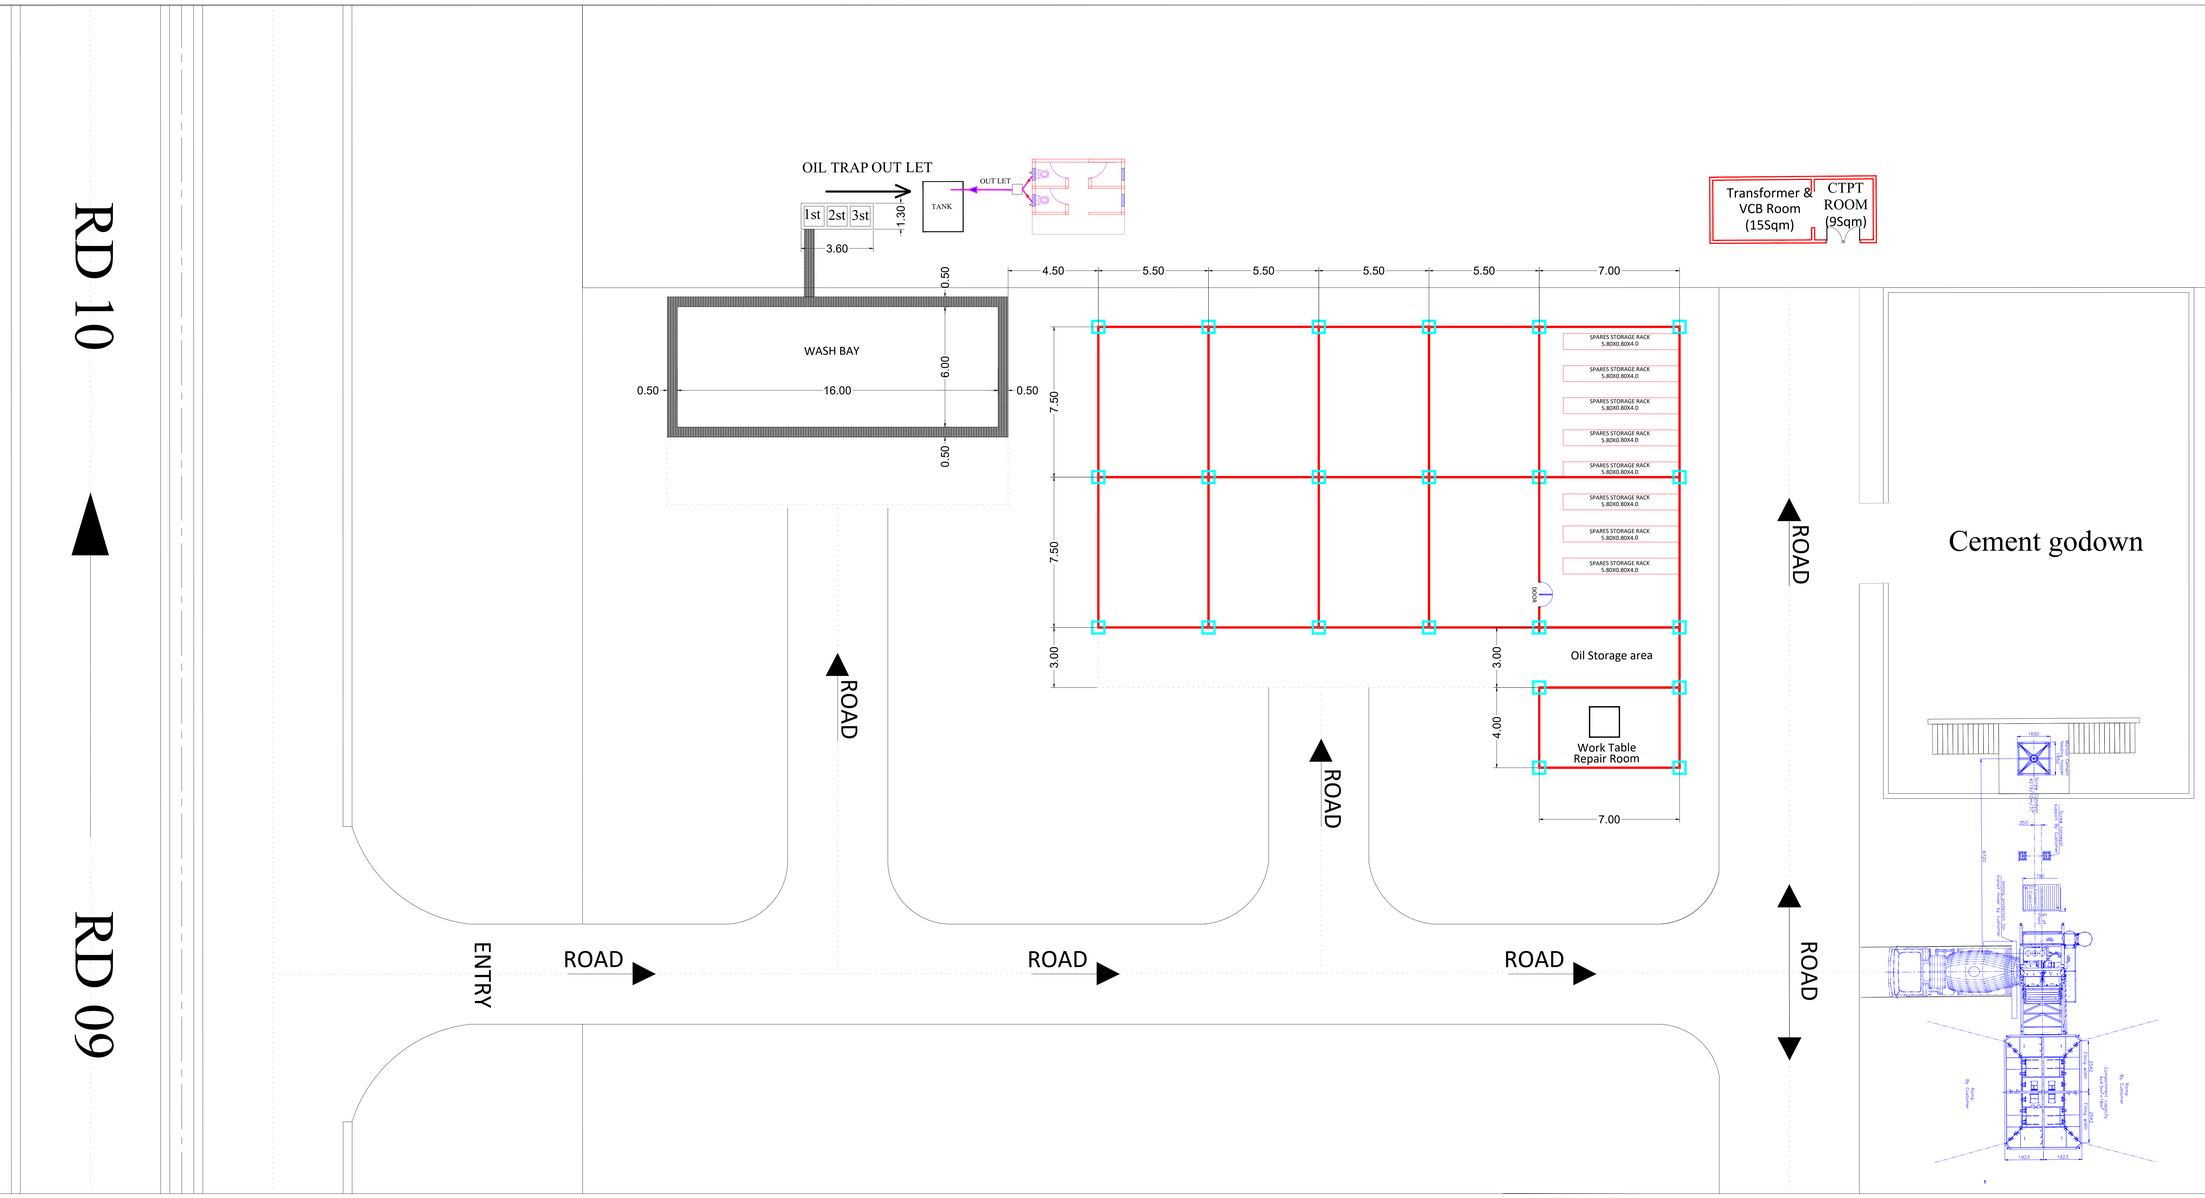PROPOSED WORK SHOP LAYOUT