20KV TEMP POWER SUPPLY PLAN TO PN SEZ,
TSS - TEMPORARY SWITCHING STATION
SLD - SINGLE LINE DRAWING

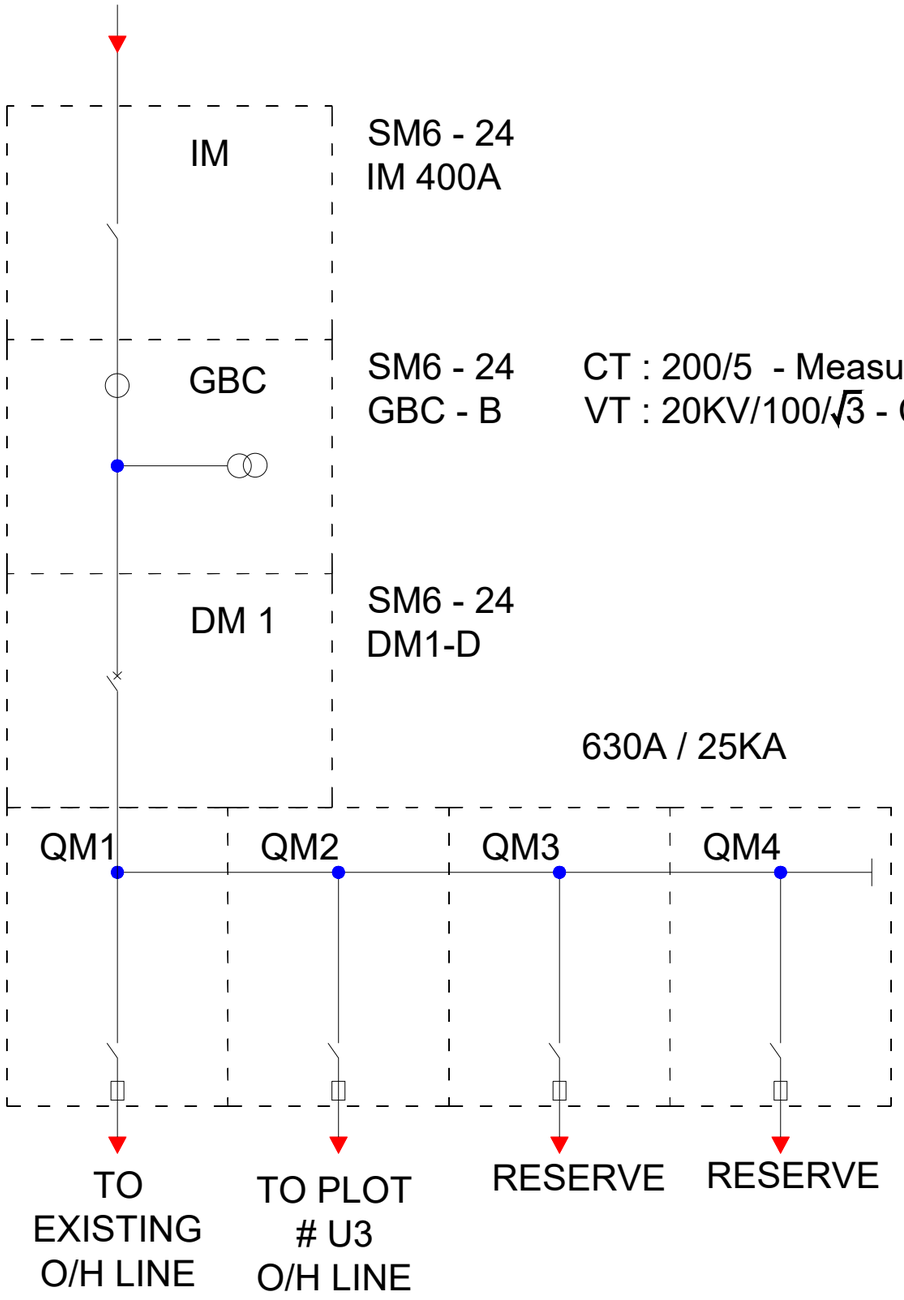

NOTE :- GBC TO BE USED FOR KWH ENERGY METERING FOR BILLING PURPOSES

Project Name
POINT NOIRE SEZ, ROC

Project Company

Design
ARISE
A-702-707, Tower A, Digital Greens, Golf Course Extension, Gurugram, Haryana India.
www.ariseiip.com

Drawing Title
20KV TEMP POWER SUPPLY PLAN TO PN SEZ, TSS - TEMPORARY SWITCHING STATION SLD - SINGLE LINE DRAWING

CONCEPT DESIGN	DESIGN DEVELOPMENT	TENDER DRAWING	FOR CONSTRUCTION	AS BUILT

Drawing Number: ARISE IIP/ROC/PN/DD/EL- 03

Number of Revisions | Drawing Scale

Date | Sheet Size

REVISION

Rev.No.	DESCRIPTION	Designed By	Verified By	Approved By	Date